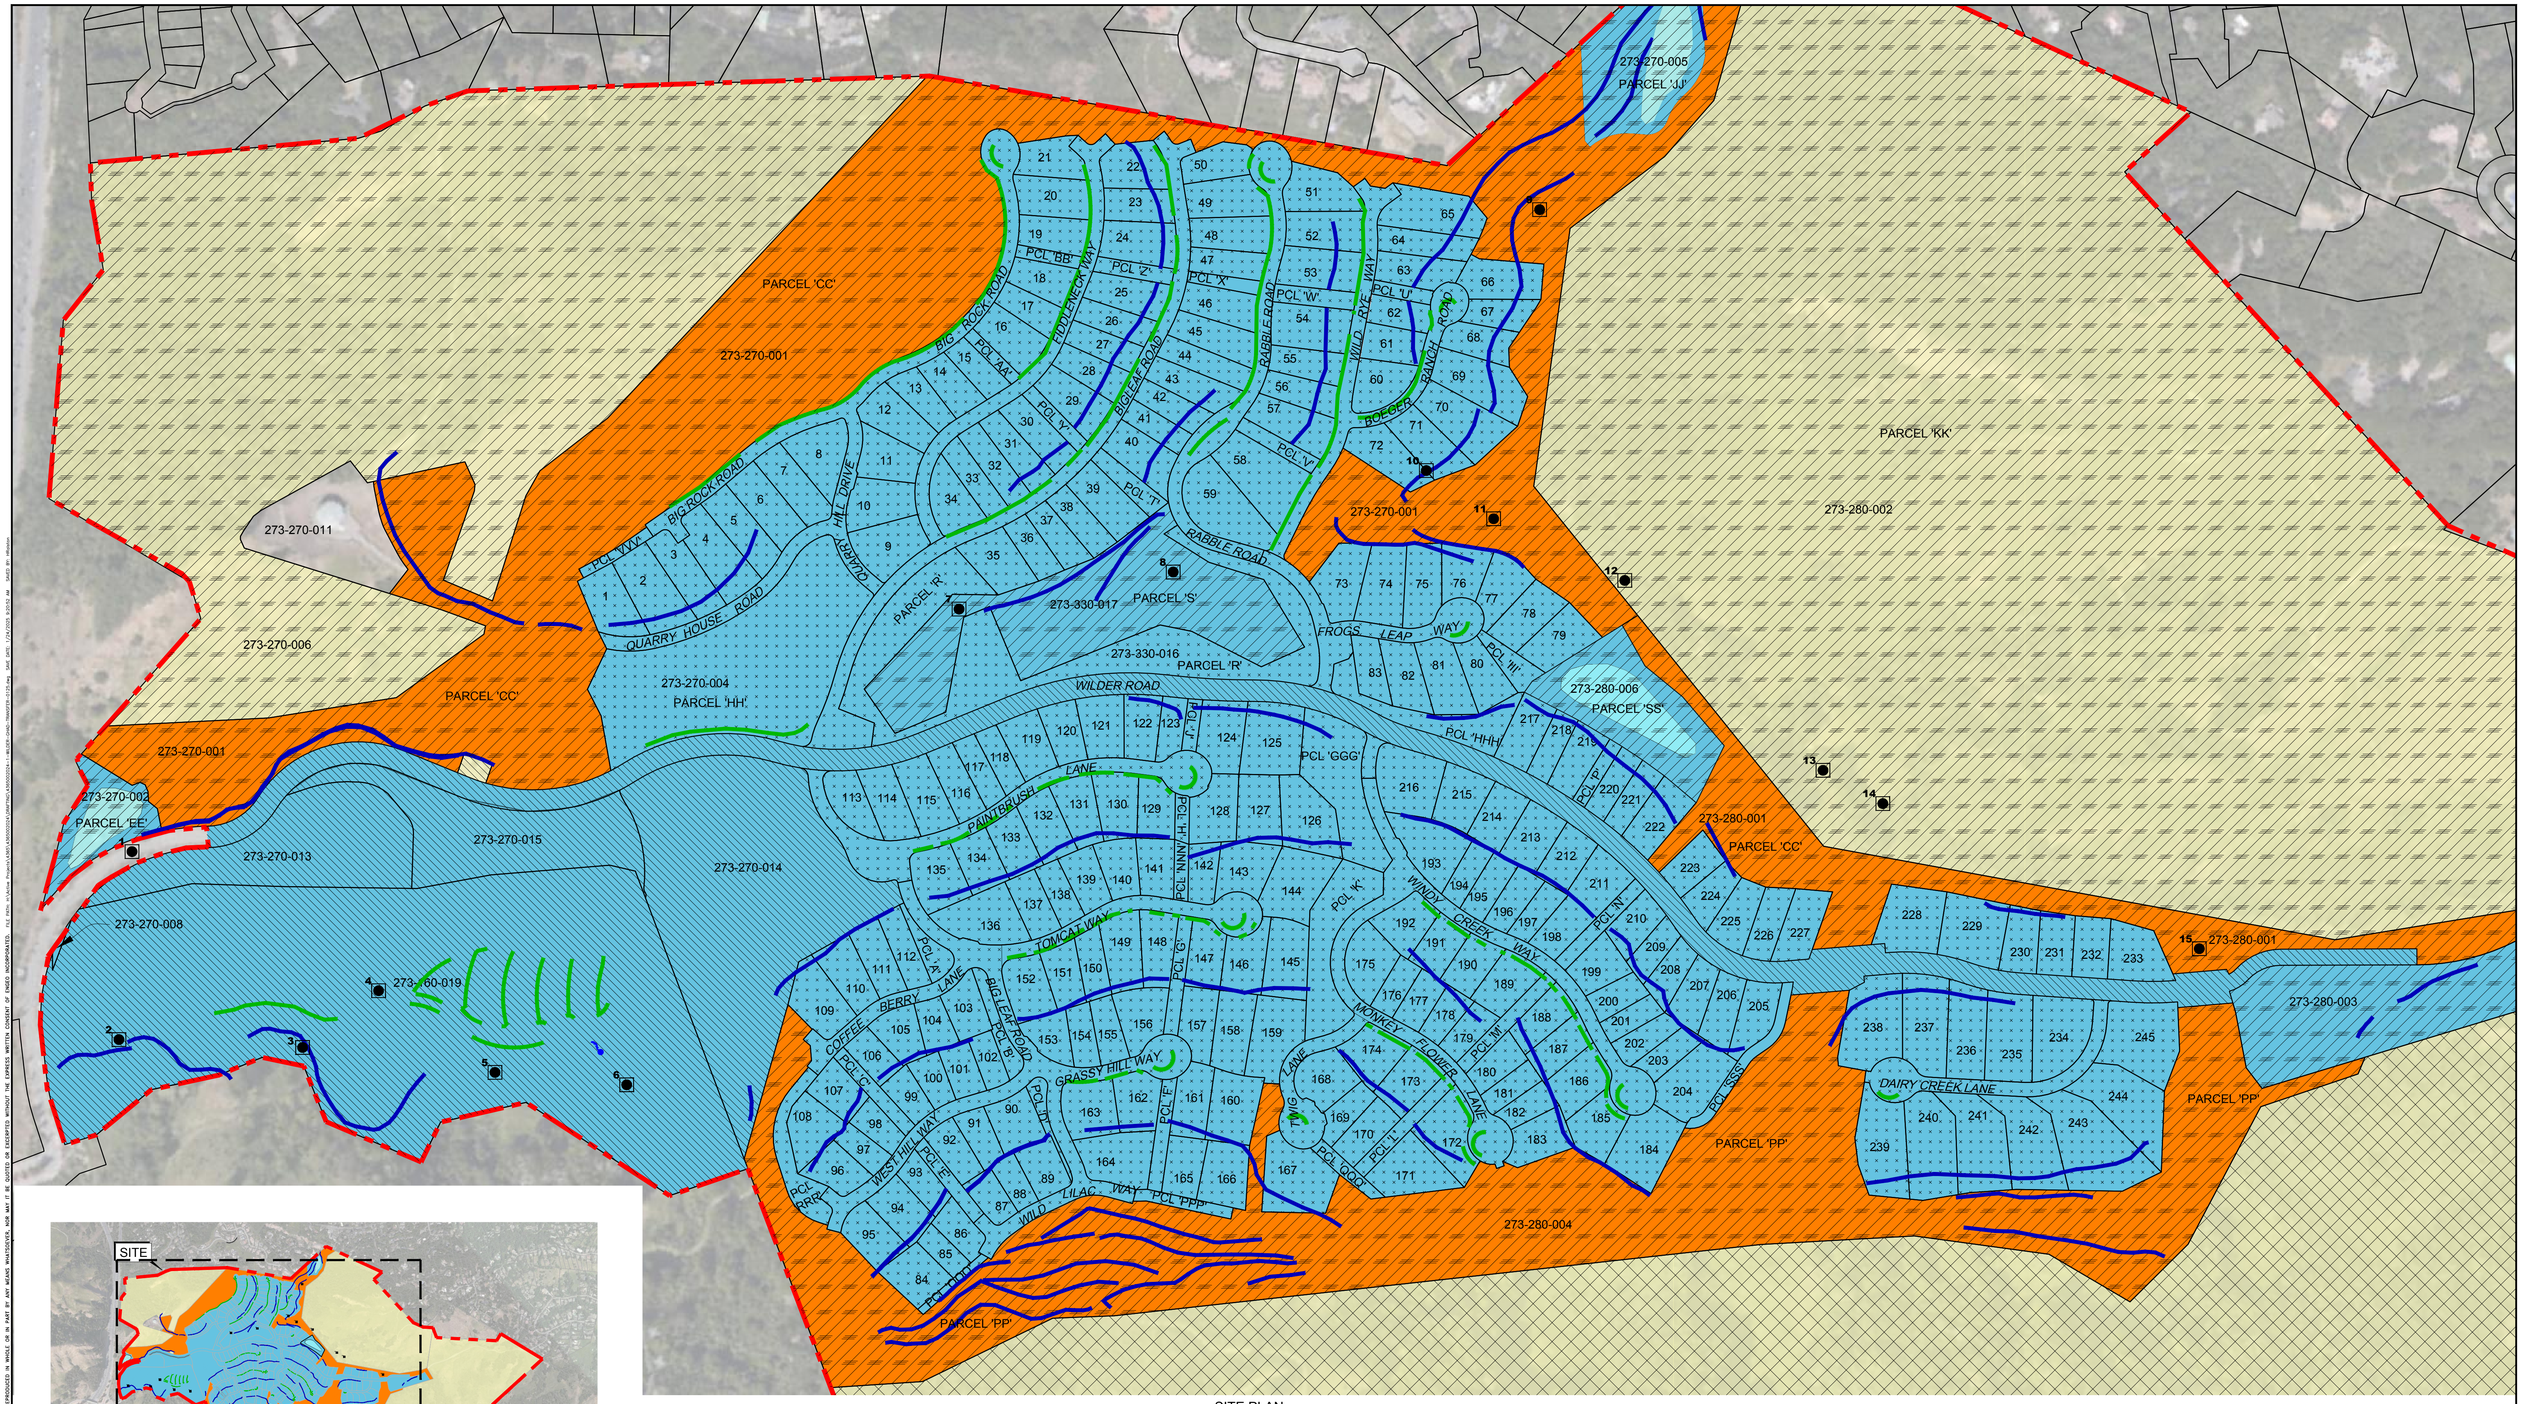

SITE PLAN
1" = 200'

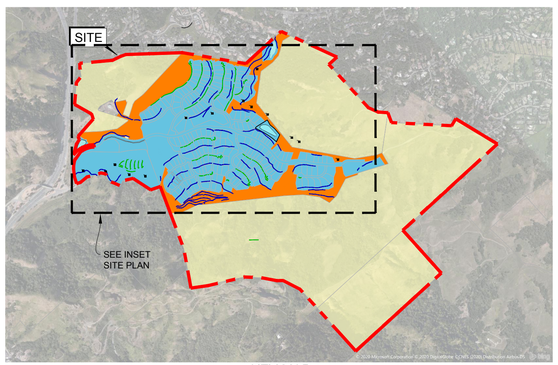

KEY MAP
NOT TO SCALE

EXPLANATION

ALL LOCATIONS ARE APPROXIMATE

- LIMIT OF GEOLOGIC HAZARD ABATEMENT DISTRICT
- PARCEL BOUNDARY
- 15 SUBDRAIN OUTLET
- 273-330-016 PARCEL NUMBER
- 239 LOT NUMBER
- SEEP
- GHAD-MAINTAINED PARCELS (PARCELS ACCEPTED AS OF JANUARY 24, 2024)
- CONCRETE-LINED DRAINAGE DITCH
- GRASSY SWALE
- DETENTION BASIN
- PARCELS OFFERED FOR TRANSFER
- PARCELS PROPOSED FOR TRANSFER- ALREADY GHAD-MAINTAINED FOR WEED ABATEMENT, LITTER/DEBRIS PICKUP, AND GEOLOGIC HAZARD ABATEMENT
- CITY OF ORINDA - OWNED PARCEL
- FUTURE EAST BAY REGIONAL PARK DISTRICT (EBRPD) - OWNED PARCEL
- CURRENT OR FUTURE GHAD - OWNED PARCEL
- PRIVATELY - OWNED OR HOMEOWNERS ASSOCIATION (HOA) - OWNED PARCEL
- NEITHER GHAD-OWNED OR MAINTAINED

N

0 200
FEET

BASE MAP SOURCE: GOOGLE EARTH MAPPING SERVICE

ENGEO
Expect Excellence

SITE PLAN
WILDER DEVELOPMENT, ORINDA GHAD
ORINDA, CALIFORNIA

PROJECT NO.: 4365.002.022	FIGURE NO.
SCALE: AS SHOWN	1
DRAWN BY: CC	CHECKED BY: EH

ORIGINAL FIGURE PRINTED IN COLOR

COPYRIGHT © 2025 BY ENGEO INCORPORATED. THIS DOCUMENT MAY NOT BE REPRODUCED IN WHOLE OR IN PART BY ANY MEANS WHATSOEVER, NOR MAY IT BE QUOTED OR EXCERPTED WITHOUT THE EXPRESS WRITTEN CONSENT OF ENGEO INCORPORATED.